GENERAL CEILING NOTES:

1. GENERAL CONTRACTOR SHALL NOTIFY ARCHITECT OF ANY PROBLEMS WITH CEILING HEIGHTS OR LIGHT FIXTURES BEFORE FINISH CEILINGS ARE INSTALLED. IF THE CONTRACTOR FAILS TO DO SO, HE SHALL BE RESPONSIBLE FOR TAKING DOWN THE CEILING & LIGHT FIXTURES AND REINSTALLING THEM IN A CONFIGURATION ACCEPTABLE TO THE ARCHITECT AT NO ADDITIONAL COST.
2. COORDINATE WORK WITH OTHER TRADES HAVING WORK IN THE CEILING INCLUDING, BUT NOT LIMITED TO: TELEPHONE, SECURITY, CABLE COMPANIES WHEREVER THEIR RESPECTIVE WORK IS CONTIGUOUS.
3. PROVIDE CUTOUT AND OTHER SPECIAL PROVISIONS IN ACOUSTICAL WORK AS REQUIRED FOR LIGHTING FIXTURES, REGISTERS, DIFFUSERS, AND OTHER INSERTED ITEMS.
4. ALL MATERIALS SHALL HAVE CLASS 1 FLAME SPREAD RATING AND BE INSTALLED IN ACCORDANCE WITH MANUFACTURER'S WRITTEN SPECIFICATIONS AND CODES.
5. ALL JOINTS IN THE TILE SHALL BE SQUARE, LEVEL AND ALIGNED WITH EACH OTHER.
6. ALL CEILING FIXTURES, EXIT SIGNS, SPEAKERS, ETC., SHALL BE CENTERED IN CEILING TILE, UNLESS NOTED OTHERWISE.
7. SEE ENGINEERS' DRAWINGS FOR LIGHTING AND MECHANICAL LAYOUTS. CONTRACTOR SHALL NOTIFY ARCHITECT IMMEDIATELY OF ANY DISCREPANCIES NOTED BETWEEN ARCHITECTURAL AND ENGINEERING DRAWINGS OR BETWEEN ENGINEERING DISCIPLINES. G.C. TO COORDINATE ALL DUCT DAMPERS TO BE REACH FROM ACCESSIBLE CEILINGS.
8. RECESSED CEILING SPEAKERS TO BE INSTALLED BY OWNERS VENDOR. GC COORDINATE.
9. DIMENSIONS SHOWN ON CEILING GRID PROVIDED TO LOCATE GRID AS SHOWN ON PLAN.

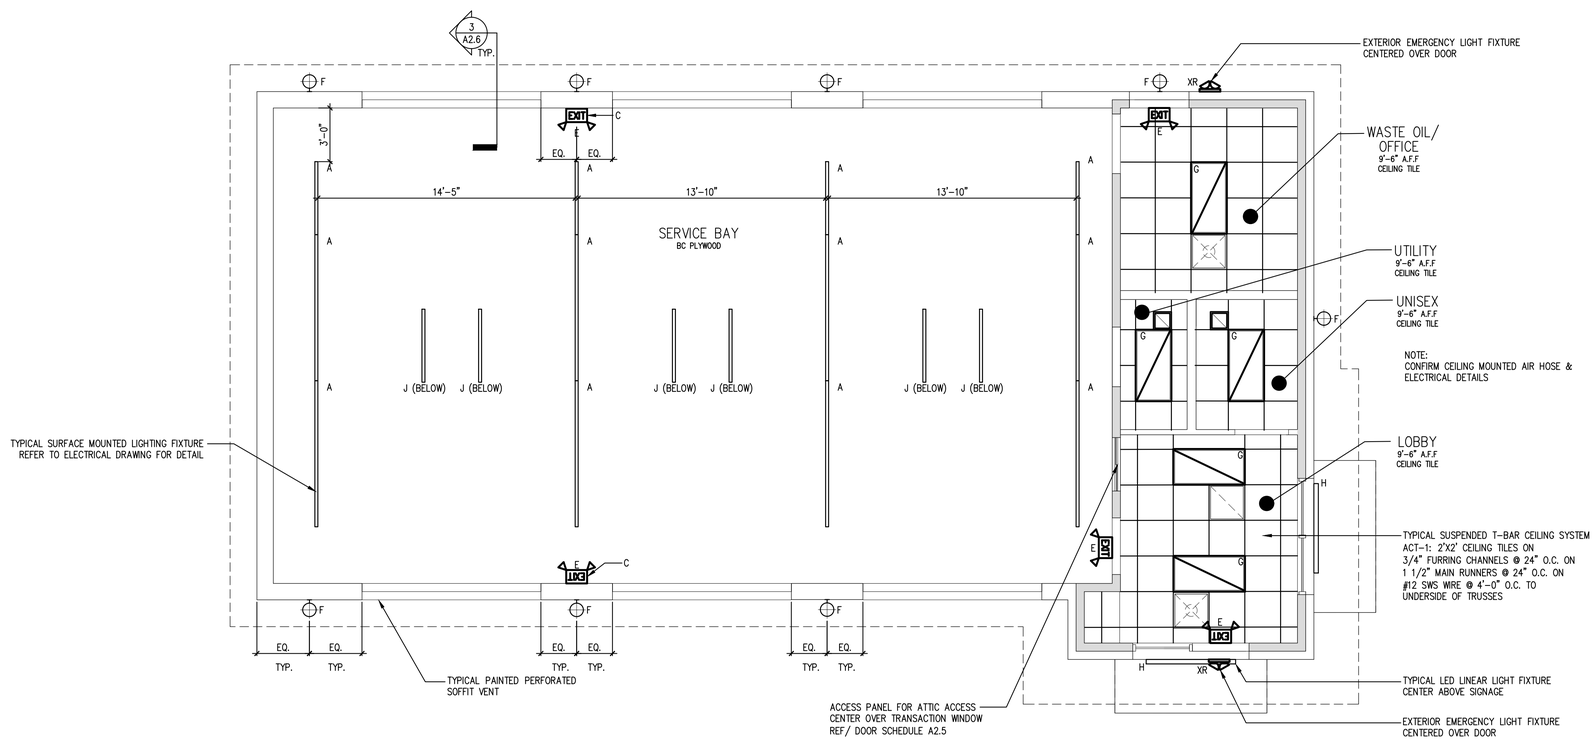

1 REFLECTED CEILING PLAN
SCALE: 1/4" = 1'-0"

ELECTRICAL LEGEND

	ELECTRICAL DUPLEX OUTLET HEIGHT AS NOTED
GFI	ELECTRICAL DUPLEX OUTLET – GFI HEIGHT AS NOTED
	ELECTRICAL QUAD OUTLET – FLOOR LOCATION AS DIMENSIONED
J	JUNCTION BOX HEIGHT AS NOTED
T	THERMOSTAT HEIGHT AS NOTED
	DATA LINE/COMM OUTLET HEIGHT AS NOTED
	TELEPHONE OUTLET HEIGHT AS NOTED
A	ALARM PANEL HEIGHT AS NOTED
TV	TELEVISION CABLE OUTLET HEIGHT AS NOTED
C	CENTRAL LIGHTING CONTROL PANEL HEIGHT AS NOTED
	CEILING FAN LOCATION AS DIMENSIONED
SD	CEILING MOUNTED SMOKE DETECTOR HARD WIRED & INTERCONNECTED WITH BATTERY BACKUP
	CEILING MOUNTED LIGHT FIXTURE – FLUSH LOCATION AS DIMENSIONED
DEC	SUSPENDED DECORATIVE LIGHT FIXTURE OWNER SUPPLIED – CONTRACTOR INSTALLED
	WALL MOUNTED DECORATIVE FIXTURE LOCATION AS DIMENSIONED
	CEILING MOUNTED WALL WASH – FLUSH LOCATION AS DIMENSIONED
$	WALL MOUNTED LIGHT SWITCH HEIGHT AS NOTED
	WALL MOUNTED LIGHT DIMMER HEIGHT AS NOTED
HB	HOSE BIB HEIGHT AS NOTED
GL	GAS LINE SHUTOFF VALVE LOCATION TO BE COORDINATED ON SITE. HEIGHT AS NOTED
OS	SWITCH MTD. OCCUPANCY MOTION SENSOR WITH AUTOMATIC SHUTOFF TO TURN LIGHTS OFF WITHIN 30 MINUTES OF OCCUPANTS LEAVING SPACE.
	CIRCUIT NUMBER

LIGHTING LEGEND

A	LED STRIPLIGHT FIXTURE LITHONIA LIGHTING: ZL1N – 48" 5000LM 40K LITHONIA LIGHTING: ZL1N – 96" 10000LM 40K
B	LED FLAT PANEL LIGHT EELP VLFP6-B-24-50L-QT-40K
C	EMERGENCY EXIT LIGHT, INDOOR/OUTDOOR –2.78W HUBBELL – SERIES PG FINISH WHITE 120VAC WALL MOUNTED LIGHTING & BATTERY BACKUP. CONFIRM MOUNTING HEIGHT ON SITE.
D	BATHROOM EXHAUST – 30-110 CFM GREENHECK – SP-110
E	EXIT SIGN – 3.8W LITHONIA – ECBG LED M6 WITH BATTERY BACKUP. CONFIRM MOUNTING HEIGHT ON SITE. CENTER ABOVE OPENING U.N.O.
F	OUTDOOR LED WALLPACK WET SAFETY RATED – 9.78W – 3000K WLS LIGHTING: WLS-LMWC-1-N-8-T3-C MOUNTING HEIGHT 12'-0" A.F.F.
G	2X4 LED LIGHT FIXTURE
H	WALL MOUNTED LED LINEAR LIGHT FIXTURE SPI LIGHTING SEW 12146 8FT-L115W
J	LED LINEAR VAPOR LIGHT FIXTURE LITHONIA XVML L48 5000LM 40K

STATE OF GEORGIA
JOHN WILLIAM FRANZ
Certificate No. 0000
REGISTERED ARCHITECT
01-26-22

JOHN FRANZ architect
4055 International Plaza Suite 100
Fort Worth, Texas 76109
(817) 737-9922

STRICKLAND BROTHERS
TBD HWY 53
DAWSONVILLE, GA 30534

Revisions:

File Name: 22047 A1.3
Project No: 22047
Date: 01/26/22
Drawn By:
Checked By: TI

SHEET
A1.3
REFLECTED CEILING PLAN

COPYRIGHT c 2022