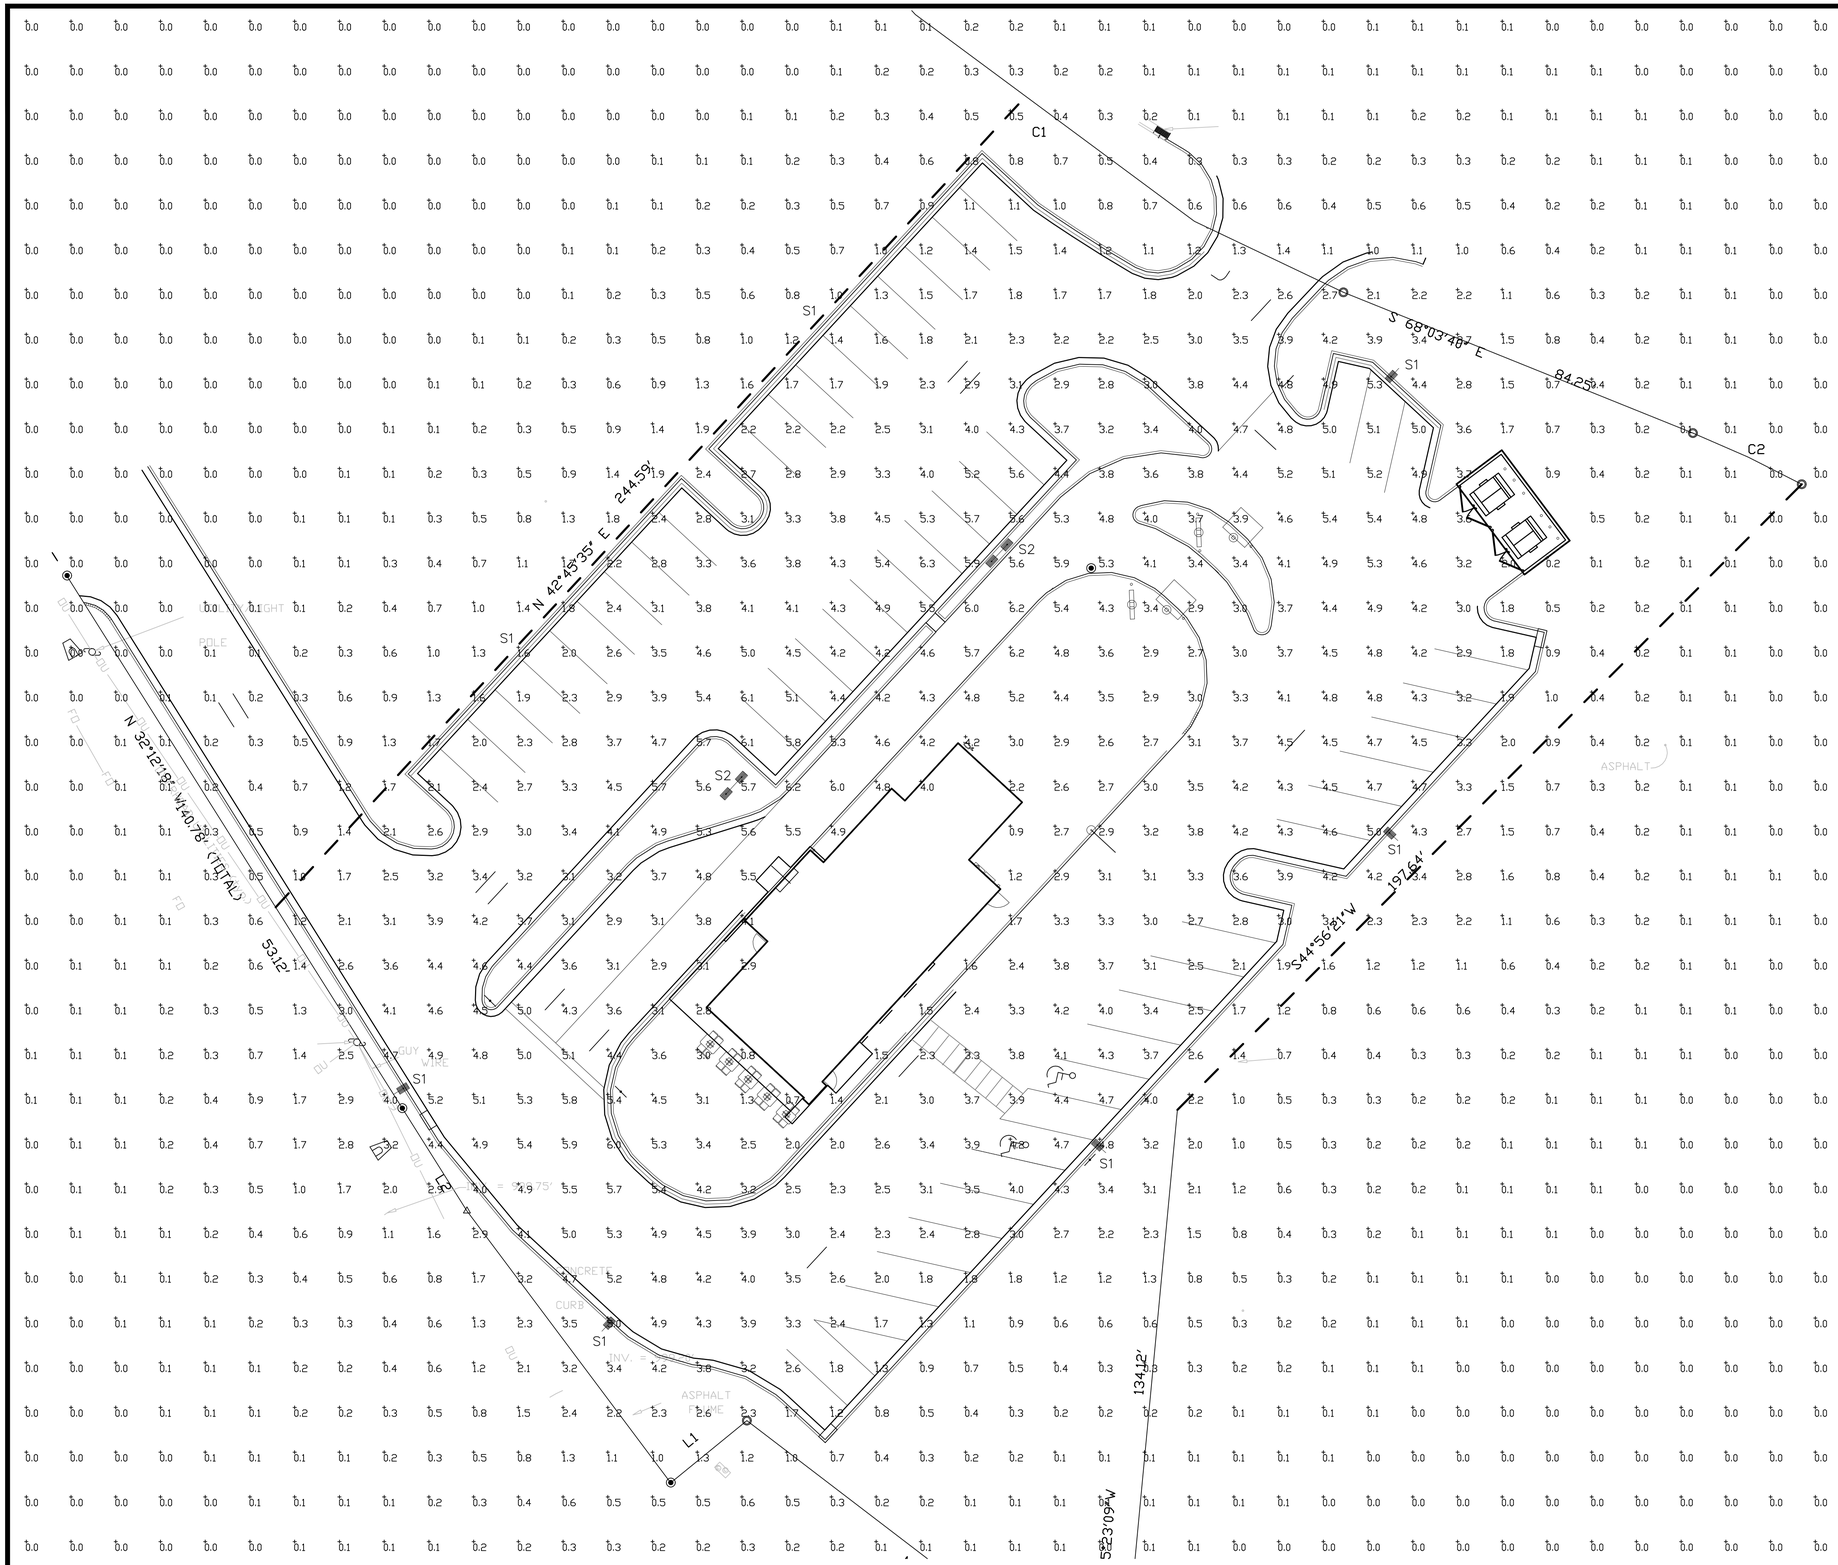

Calculation Summary							
Label	CalcType	Units	Avg	Max	Min	Avg/Min	Max/Min
CALCULATION POINTS @ GRADE	Illuminance	Fc	1.13	6.3	0.0	N.A.	N.A.
PARKING & DRIVING SUMMARY	Illuminance	Fc	3.71	6.3	1.1	3.37	5.73

Luminaire Schedule										
Symbol	Qty	Label	Arrangement	Description	LLD	LDD	LLF	Arr. Lum. Lumens	Arr. Watts
	5	S1	SINGLE	MRS-LED-24L-SIL-FT-40-70CRI-SINGLE-25' POLE+2' BASE	1.000	1.000	1.000	23640	196
	2	S2	D180°	MRS-LED-24L-SIL-5W-50-70CRI-D180-25' POLE+2' BASE	1.000	1.000	1.000	45044	392

THIS DRAWING IS PROVIDED FOR REFERENCE ONLY AND IS NOT TO SCALE. ALL SYSTEMS SHALL MEET ALL APPLICABLE REQUIREMENTS OF STATE AND LOCAL CODES AND OTHER REQUIREMENTS AS SHOWN IN DESIGN DRAWINGS BY OTHERS.

FOR SITE LIGHTING PRICING CONTACT
ALAN TAPSCOTT.
PHONE: (919) 803-9247
EMAIL:
A.TAPSCOTT@SHANNONANDASSOC.COM

LMHT Project No. 22105

THIS DRAWING IS THE PROPERTY OF THE ARCHITECT AND MAY NOT BE REPRODUCED OR USED WITHOUT HIS WRITTEN PERMISSION

1

FOR REFERENCE ONLY

PROJECT: *HIGHWAY 55*
30 PROTOTYPE
HARRISON AVENUE
BUTTE, MONTANA 59701

DRAWING: SITE PHOTOMETRIC PLAN

Revisions

THRU ADDENDUM "A" 07/28/2022

4 SITE PLAN UPDATE-12.23.2022

PROJECT DATE 03/15/2022

Drawn By JP

Checked By LM

Sheet No. ES112

4