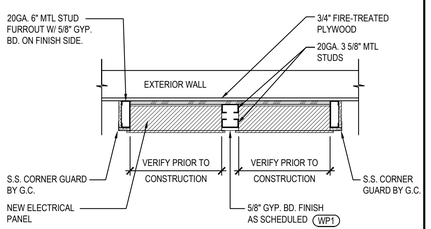

NOTE:
VERIFY ALL WALL PLACEMENT DIMENSIONS W/ ELECTRICAL PANEL SIZE, SPACING & MOUNTING HEIGHT REQUIREMENTS PRIOR TO CONSTRUCTION.

RATED WALLS:
G.C. TO PROVIDE 3M PRODUCT CS-195 COMPOSITE SHEETS AND INSTALL PER MANUFACTURERS RECOMMENDATIONS OR FIRE BLANKETS APPROVED BY LOCAL AUTHORITIES TO MAINTAIN INTEGRITY OF FIRE RATED WALL.

ELECTRIC PANELS DETAIL | 20
Scale= 3/4" = 1'-0" | A-403

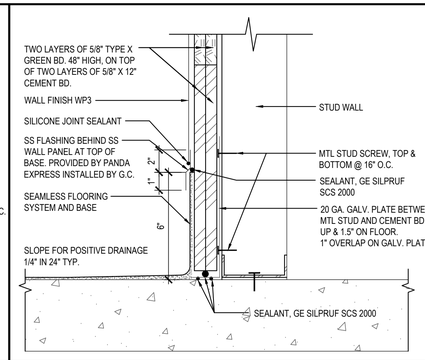

WALL BASE @ COOKLINE | 16
Scale= NTS | A-403

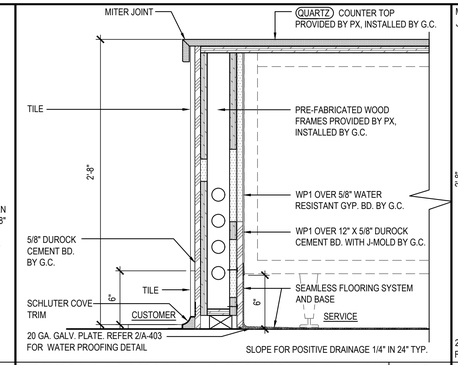

CASHIER COUNTER PLAN & DETAIL | 12
Scale= 1 1/2" = 1'-0" | A-403

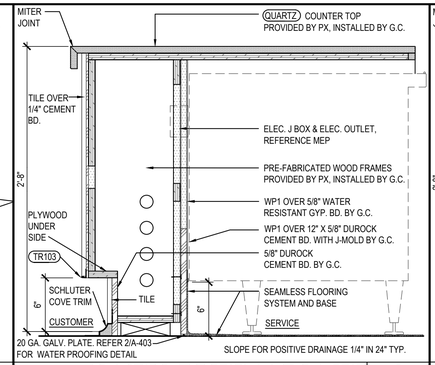

SERVICE COUNTER DETAIL | 8
Scale= 1 1/2" = 1'-0" | A-403

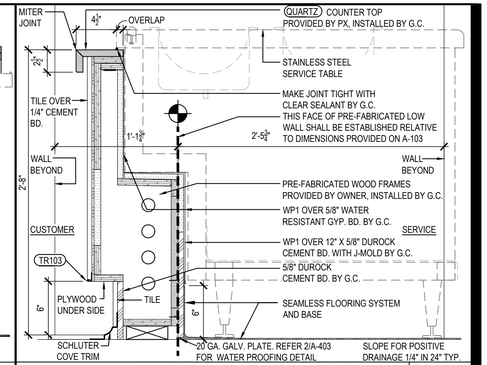

SERVICE COUNTER DETAIL | 4
Scale= 1 1/2" = 1'-0" | A-403

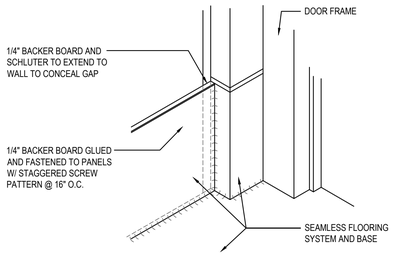

WALK-IN FREEZER GAP DETAIL | 19
Scale= 3" = 1'-0" | A-403

NOT USED | 15
Scale= 1 1/2" = 1'-0" | A-403

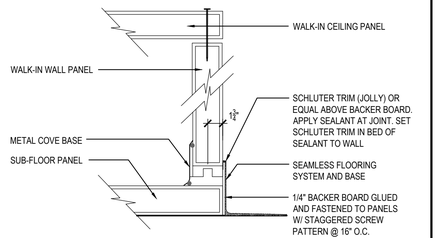

NOTE:
PROVIDE WALK-IN FREEZER MANUFACTURER FORM PLASTIC INSULATION COMPLIANCE LABEL PER SEC.2603 IBC

TYP. WALK-IN FREEZER SECTION | 11
Scale= 1 1/2" = 1'-0" | A-403

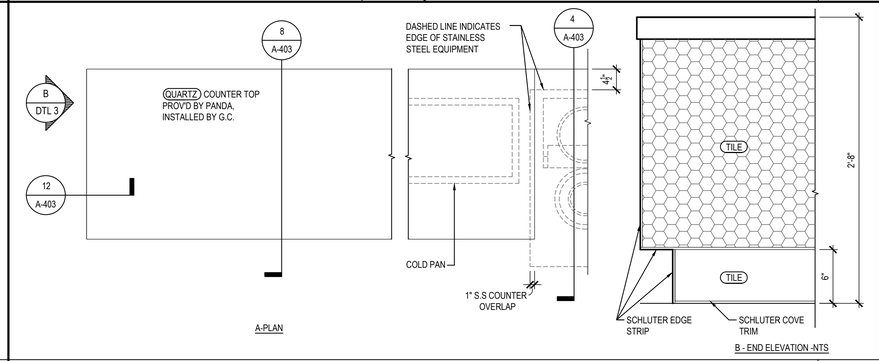

SERVICE COUNTER PLAN AND ELEVATION | 3
Scale= 3/4" = 1'-0" | A-403

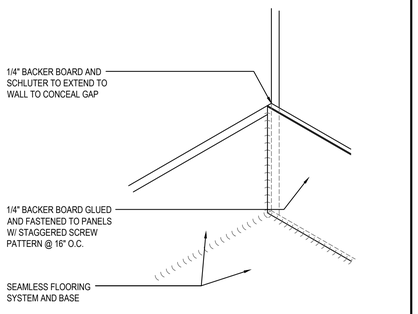

WALK-IN COOLER GAP DETAIL | 18
Scale= 3" = 1'-0" | A-403

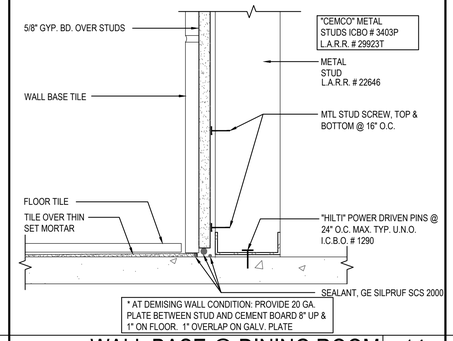

WALL BASE @ DINING ROOM | 14
Scale= 3" = 1'-0" | A-403

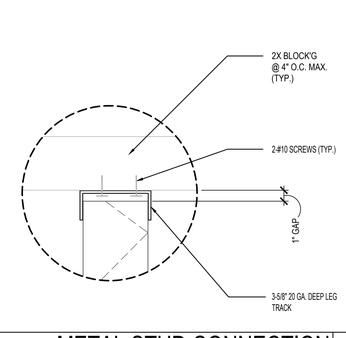

METAL STUD CONNECTION | 10
Scale= 1 1/2" = 1'-0" | A-403

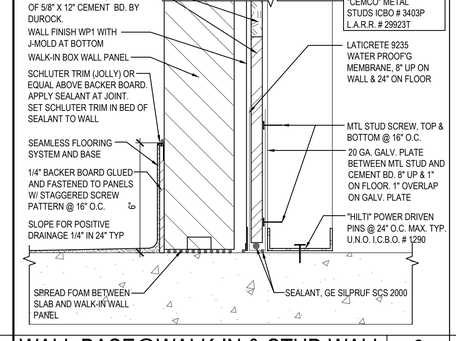

WALL BASE@WALK-IN & STUD WALL | 6
Scale= 3" = 1'-0" | A-403

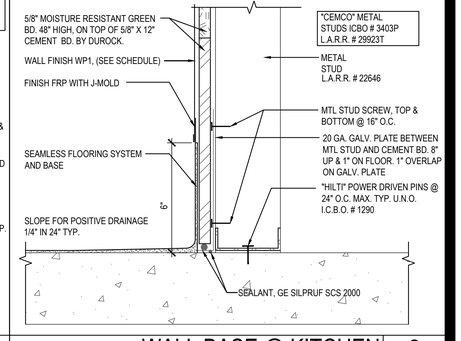

WALL BASE @ KITCHEN | 2
Scale= 3" = 1'-0" | A-403

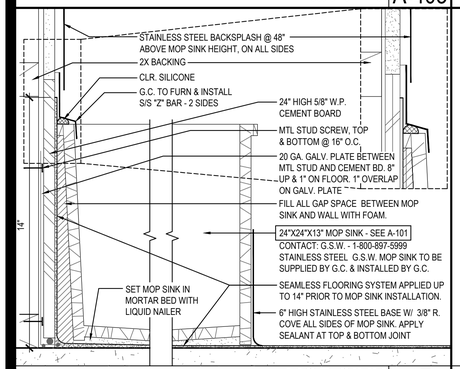

MOP SINK | 17
Scale= 3" = 1'-0" | A-403

NOT USED | 13
Scale= 3/4" = 1'-0" | A-403

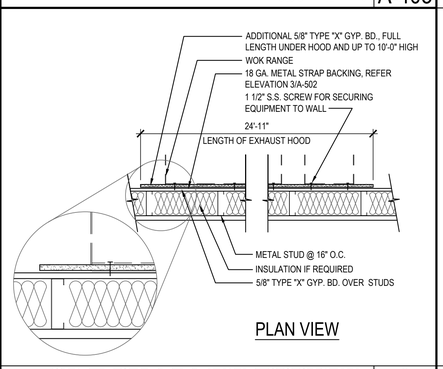

GYP. BOARD BEHIND COOKLINE | 9
Scale= NTS | A-403

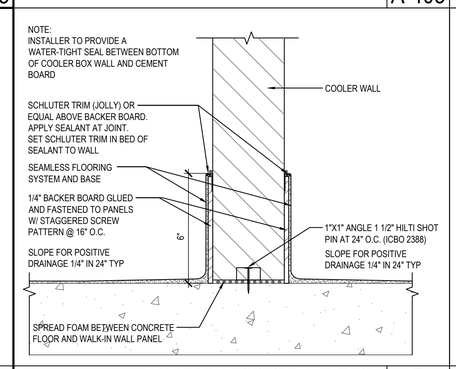

WALK-IN COOLER BASE | 5
Scale= 3" = 1'-0" | A-403

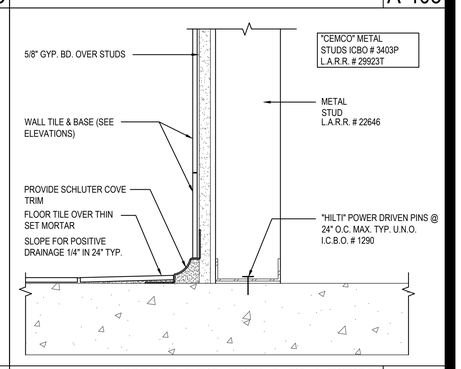

WALL BASE @ RESTROOM | 1
Scale= 3" = 1'-0" | A-403

PANDA RESTAURANT GROUP INC.
1683 Walnut Grove Ave.
Rosemead, California
91770
Telephone: 626.799.9898
Facsimile: 626.372.8288

All ideas, designs, arrangement and plans indicated or represented by this drawing are the property of Panda Express Inc. and were created for use on this specific project. None of these ideas, designs, arrangements or plans may be used by or disclosed to any person, firm, or corporation without the written permission of Panda Express Inc.

REVISIONS:

ISSUE DATE:

1	04.29.2021 ISSUE FOR PERMIT
2	06.04.2021 ISSUE FOR BID

DRAWN BY: JDV

PANDA PROJECT #: - S8-22-D8135
C&P PROJECT #: - 2200775

Cuhaci & Peterson
Architects Engineers Planners
2600 Maitland Center Pkwy. Maitland, FL 32751
P (407) 661-9100
F (407) 661-9101
www.cpa.com
Florida Corporate Certificate #AA C000526

06.04.2021

PANDA EXPRESS
TRUE WARM AND WELCOME 2300
SKYBROOKE BOULEVARD & STATE ROAD 54
LUTZ, FL 33558

A-403

ARCHITECTURAL
DETAILS

TRUE WARM & WELCOME 2300 R4