NOTE: GC TO COORDINATE PLACEMENT ONSITE WITH PANDA PROJECT MANAGER.

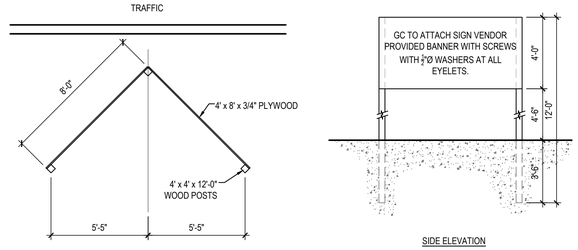

PLAN VIEW

SIDE ELEVATION

"COMING SOON" SIGN DETAIL 16

Scale= 1/4" = 1'-0" A-407

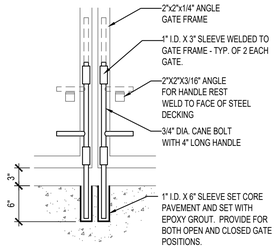

"A" CANE BOLT DETAIL

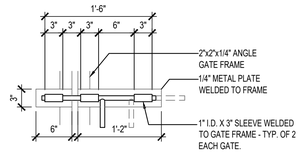

"B" GATE LATCH DETAIL

DUMPSTER GATE LATCH DETAILS 15

Scale= NTS A-407

PROVIDE & INSTALL CAGE AND COVER FOR THE BACK-FLOW PREVENTER AT 4" CONCRETE CURB IN LANDSCAPE AREA; GORILLA CAGE, MANUFACTURED BY HOUSTON IRRIGATION SERVICES SPRING, TEXAS (281-705-9701). PROVIDE INSULATED COVER, 'AQUA SHIELD' MODEL # BFP1-S FOR COLDER REGIONS OF US. COORDINATE WITH PANDA PM.

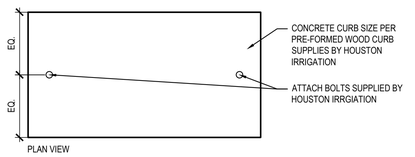

PLAN VIEW

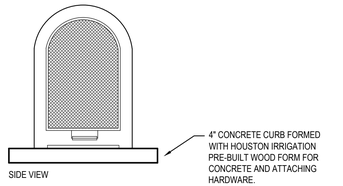

SIDE VIEW

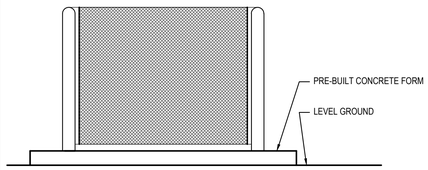

SIDE VIEW

BACKFLOW PROTECTION CAGE 11

Scale= NTS A-407

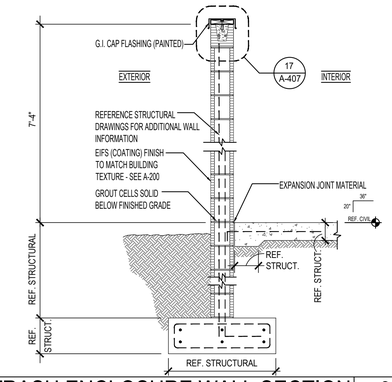

TRASH ENCLOSURE WALL SECTION 8

Scale= 1/2" = 1'-0" A-407

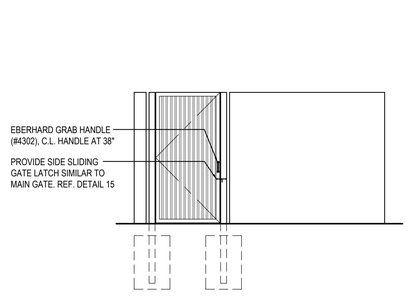

SIDE ELEVATION

SIDE ELEVATION 4

Scale= 1/4" = 1'-0" A-407

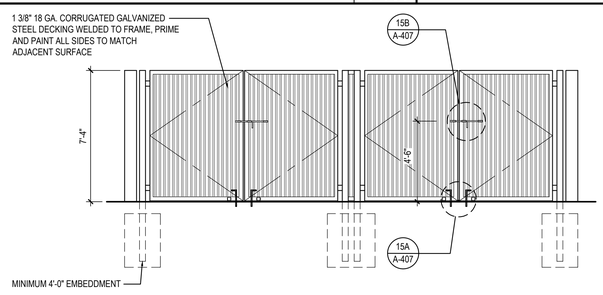

FRONT ELEVATION

NOTE:
THE TRASH ENCLOSURE EXTERIOR CMU WALLS TO HAVE EIFS (COATING) FINISH TO MATCH BUILDING TEXTURE - SEE: A-200

TRASH ENCLOSURE WALLS AND GATE COLOR SHALL MATCH (EIFS-1)

INTERIOR WALLS SHALL BE SMOOTH, CLEANABLE AND SEALED WITH AN APPROVED EPOXY CEMENT SEALER. COLOR TO MATCH EXTERIOR.

NOTE: CONTRACTOR TO SUPPLY & INSTALL ALL HINGES, GATE LATCHES, CANE BOLTS, ETC. AS INDICATED.

NOTE: ANY DIAGONAL SUPPORT FOR GATES SHALL BE INSTALLED ON THE INSIDE OF ENCLOSURE. THIS SHALL NOT BE VISIBLE ON THE OUTSIDE OF THE GATE.

FRONT ELEVATION 2

Scale= 1/4" = 1'-0" A-407

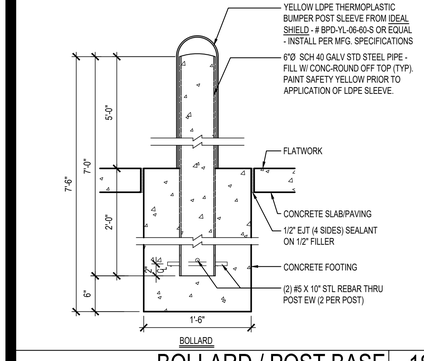

BOLLARD

BOLLARD / POST BASE 18

Scale= 1" = 1'-0" A-407

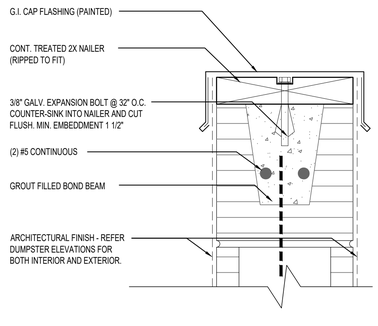

DUMPSTER CAP DETAIL 17

Scale= 3" = 1'-0" A-407

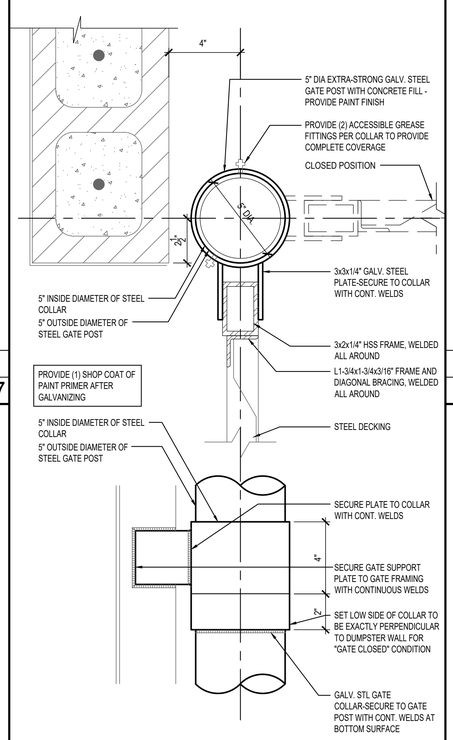

HINGE DETAIL 13

Scale= 3" = 1'-0" A-407

NOT USED 10

Scale: A-407

NOT USED 9

Scale: A-407

NOTE:
FLOOR OF DUMPSTER AREA MUST BE BROOM FINISH AND SEALED WITH (AQUA MIX SEALER'S CHOICE GOLD) CEMENT SEALER.

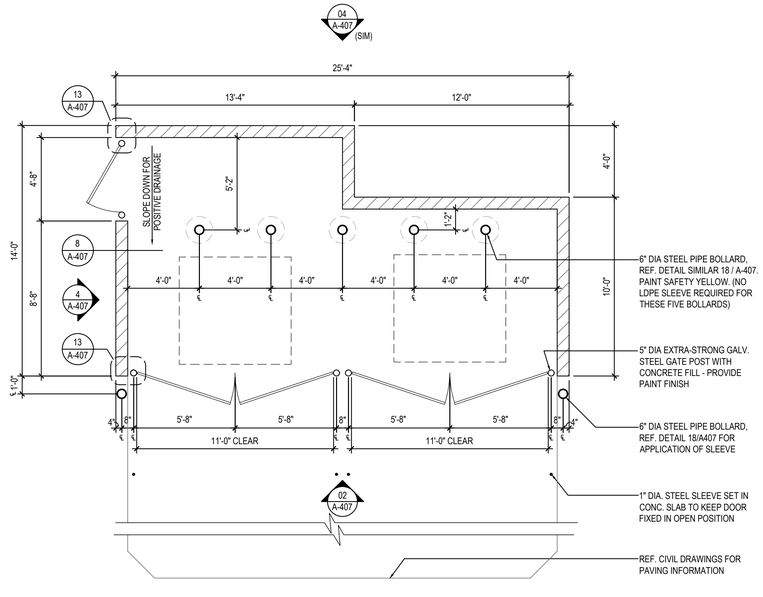

TRASH ENCLOSURE 1

Scale= 1/4" = 1'-0" A-407

PANDA EXPRESS CHINESE KITCHEN

PANDA RESTAURANT GROUP INC.
1683 Walnut Grove Ave.
Rosemead, California
91770
Telephone: 626.799.9898
Facsimile: 626.372.8288

All ideas, designs, arrangement and plans indicated or represented by this drawing are the property of Panda Express Inc. and were created for use on this specific project. None of these ideas, designs, arrangements or plans may be used by or disclosed to any person, firm, or corporation without the written permission of Panda Express Inc.

REVISIONS:

1	04.29.2021 ISSUE FOR PERMIT
2	06.04.2021 ISSUE FOR BID

DRAWN BY: JDV

PANDA PROJECT #: - S8-22-D8135
C&P PROJECT #: - 2200775

Cuhaci & Peterson
Architects Engineers Planners
2600 Maitland Center Pkwy. Maitland, FL 32751
P (407) 661-9100
F (407) 661-9101
Florida Corporate Certificate #AA C000326

06.04.2021

PANDA EXPRESS

TRUE WARM AND WELCOME 2300
SKYBROOKE BOULEVARD & STATE ROAD 54
LUTZ, FL 33558

A-407

TRASH ENCLOSURE DETAILS