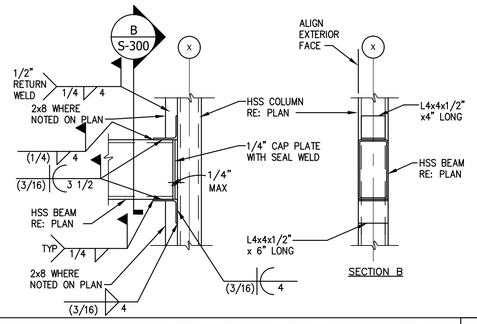

HSS BEAM TO COLUMN CONN | 16

SCALE: 1"=1'-0" | S-300

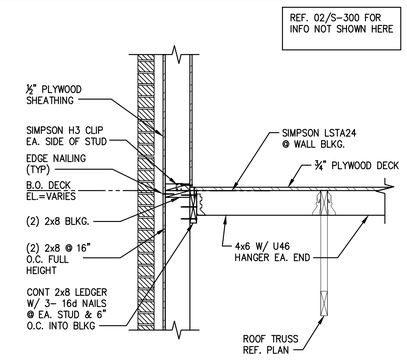

SECTION | 11

SCALE: ¾"=1'-0" | S-300

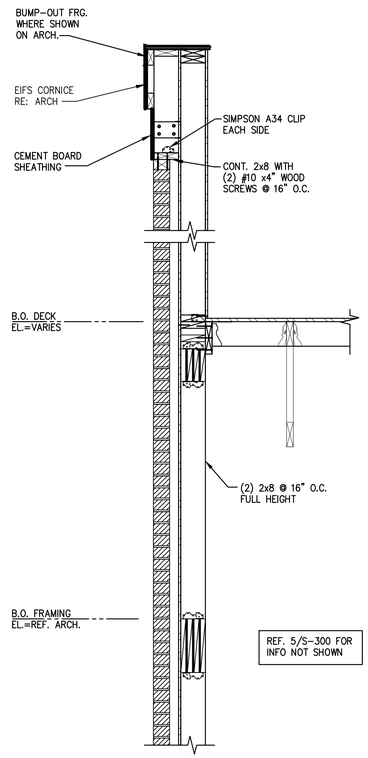

SECTION | 7

SCALE: ¾"=1'-0" | S-300

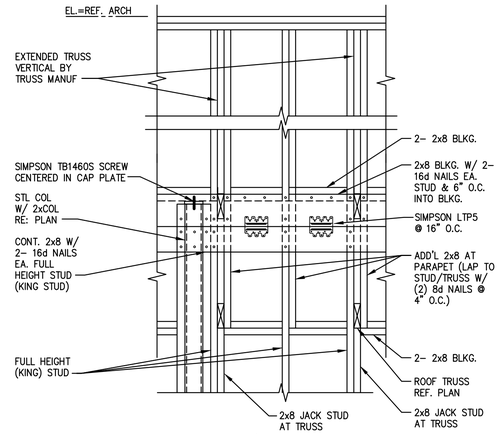

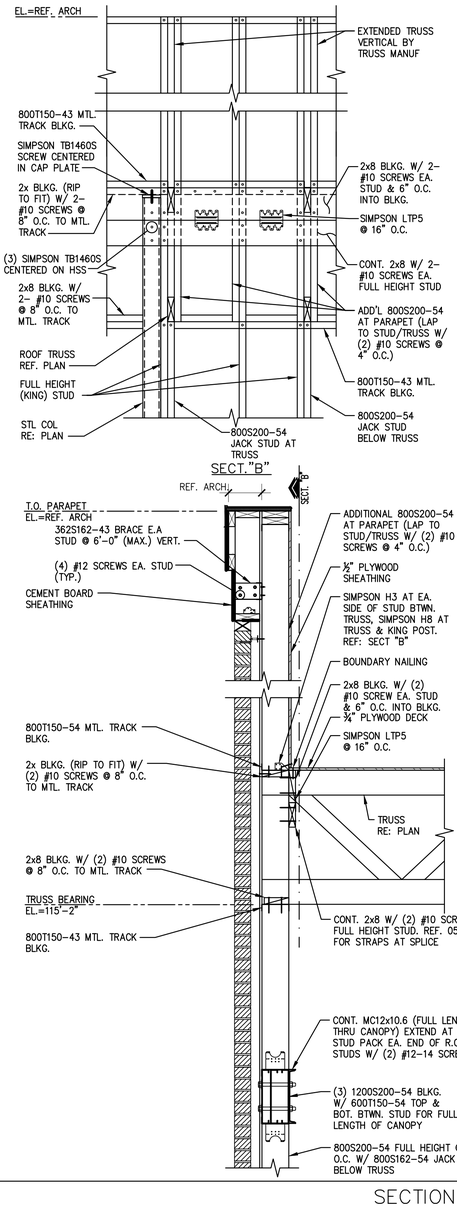

SECTION | 13

SCALE: ¾"=1'-0" | S-300

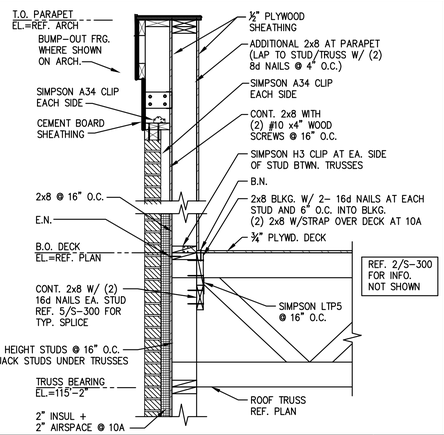

SECTION | 10,10A

SCALE: ¾"=1'-0" | S-300

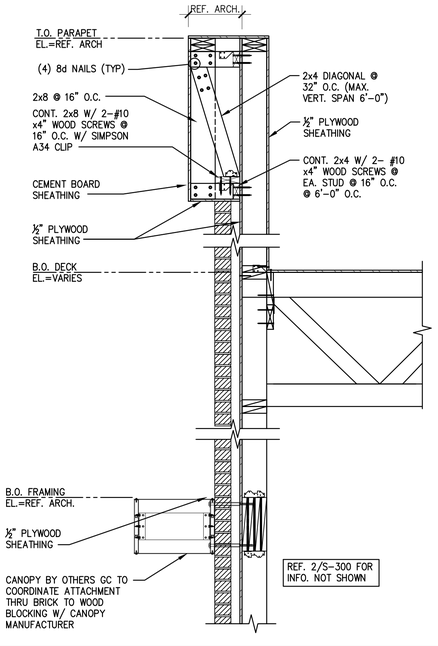

SECTION | 9

SCALE: ¾"=1'-0" | S-300

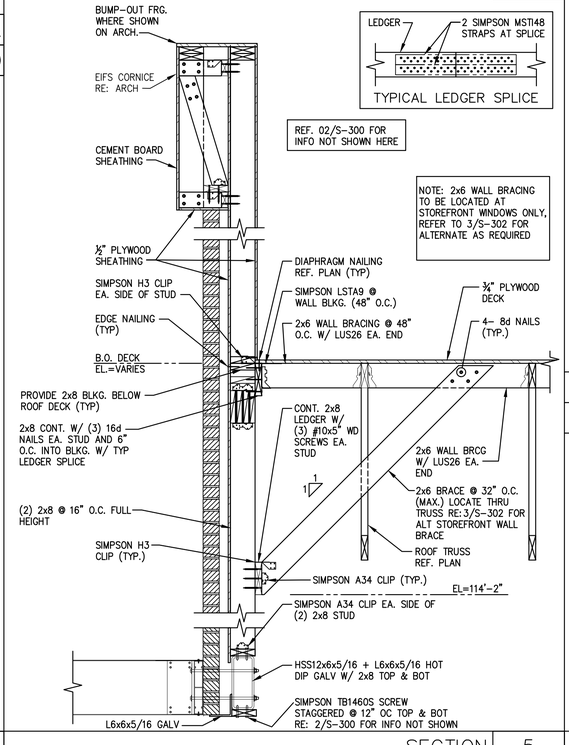

SECTION | 5

SCALE: ¾"=1'-0" | S-300

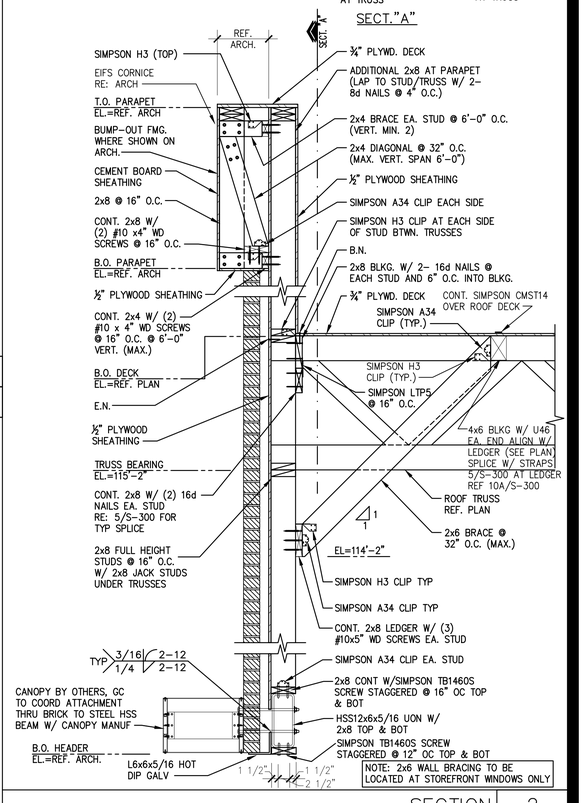

SECTION | 2

SCALE: ¾"=1'-0" | S-300

NOTE: TYPICAL TO ALL SECTIONS. REFER TO 13, 14, 15/S-301 AND 15A/S-301 SIMPSON A34 CLIP (2) 2x8 STUD AWNING BLOCKING REQUIREMENTS AS APPLICABLE. REFER TO PLAN.

PANDA EXPRESS · CHINESE KITCHEN

PANDA EXPRESS, INC.
1683 Walnut Grove Ave.
Rosemead, California
91770
Telephone: 626.799.9898
Facsimile: 626.372.8288

All ideas, designs, arrangement and plans indicated or represented by this drawing are the property of Panda Express Inc. and were created for use on this specific project. None of these ideas, designs, arrangements or plans may be used by or disclosed to any person, firm, or corporation without the written permission of Panda Express Inc.

REVISIONS:

ISSUE DATE:

STATE PERMIT	06.07.21

DRAWN BY: D. GRIFFIN

PANDA PROJECT #: D8060

ARCH PROJECT #: JCDT20-0240

GARY MASEDA REGISTERED No.PE10810074 STATE OF INDIANA PROFESSIONAL ENGINEER

6-7-21

NORR ARCHITECTS ENGINEERS PLANNERS

PANDA EXPRESS

TRUE WARM & WELCOME
390 W Spring Mill Pointe Dr.
Westfield, IN 46074

S-300

FRAMING SECTIONS

TRUE WARM & WELCOME 2300 R5