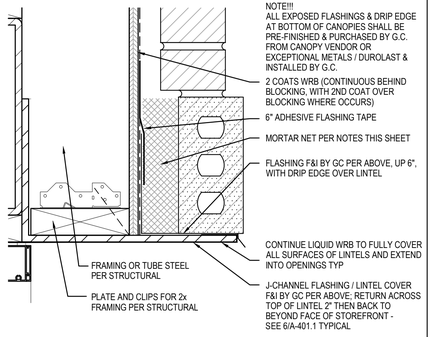

TYPICAL FLASHING AT WEEP HOLES | 16

Scale= 3" = 1'-0" | A-400

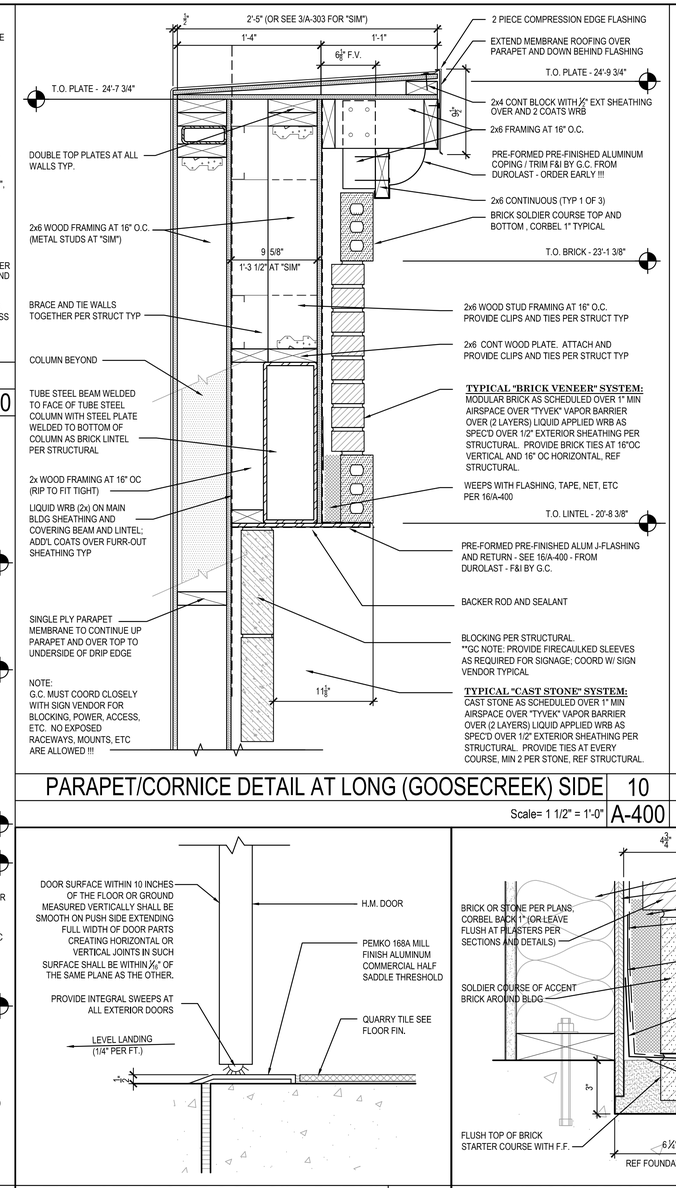

PARAPET/CORNICE DETAIL AT LONG (GOOSECREEK) SIDE | 10

Scale= 1 1/2" = 1'-0" | A-400

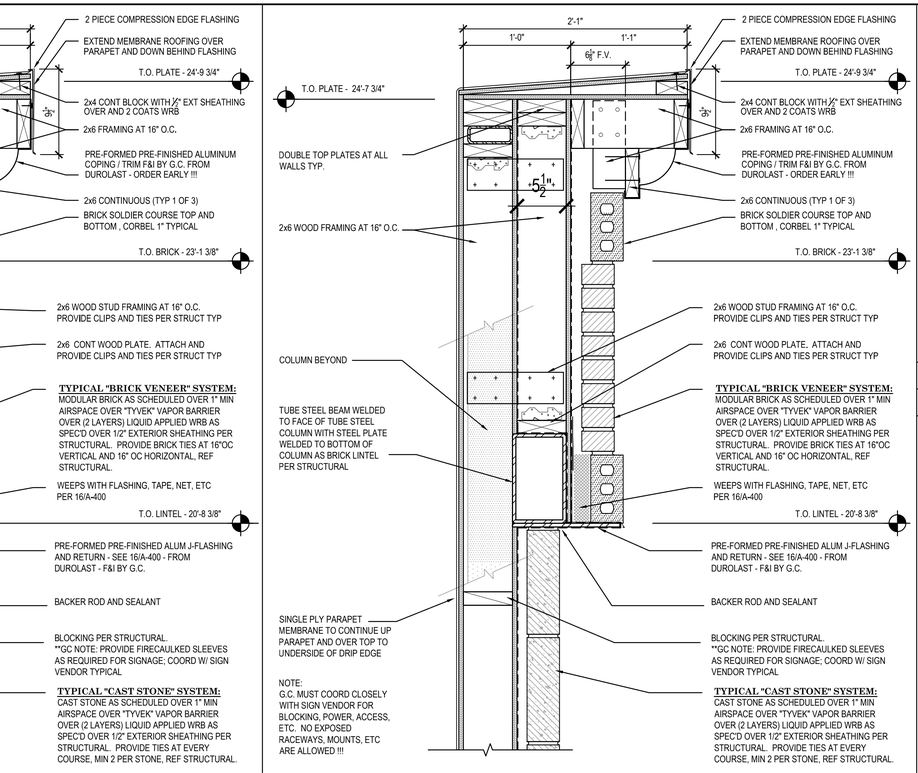

PARAPET/CORNICE DETAIL AT ENTRY WALL | 07

Scale= 1 1/2" = 1'-0" | A-400

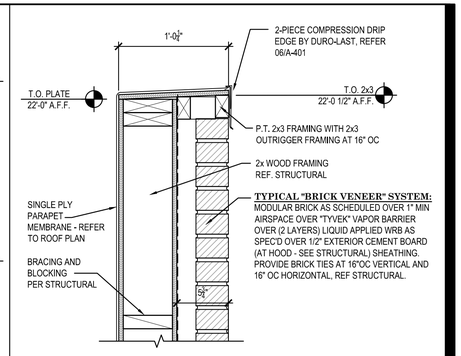

PARAPET DETAIL | 04

Scale= 1 1/2" = 1'-0" | A-400

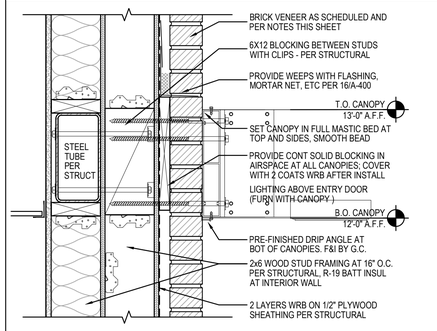

CANOPY DETAIL | 03

Scale= 1 1/2" = 1'-0" | A-400

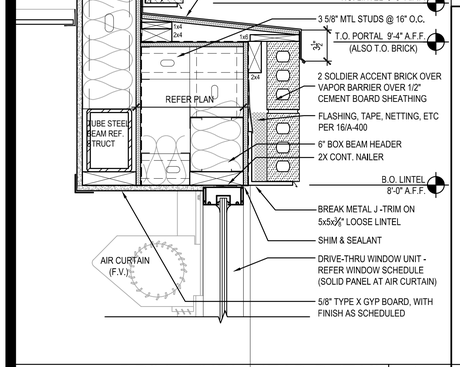

DRIVE-THRU HEAD DETAIL | 15

Scale= 1 1/2" = 1'-0" | A-400

TYP EXTERIOR DOOR SILL DETAIL | 12

Scale= 3" = 1'-0" | A-400

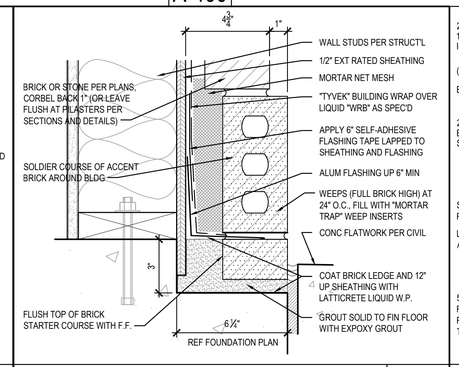

TYPICAL BRICK LEDGE AT SLAB | 09

Scale= 3" = 1'-0" | A-400

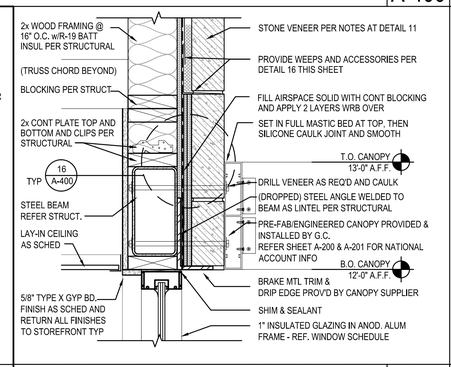

HEAD/CANOPY DETAIL AT STOREFRONT | 06

Scale= 1 1/2" = 1'-0" | A-400

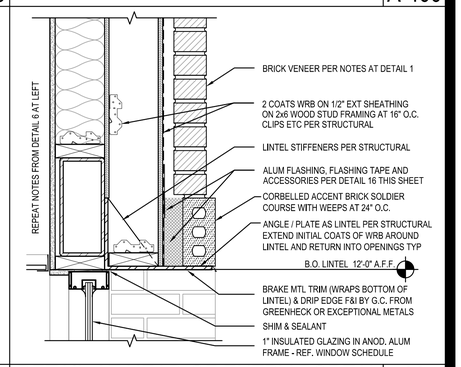

DETAIL AT HEAD OF ENTRY PORTAL | 02

Scale= 1 1/2" = 1'-0" | A-400

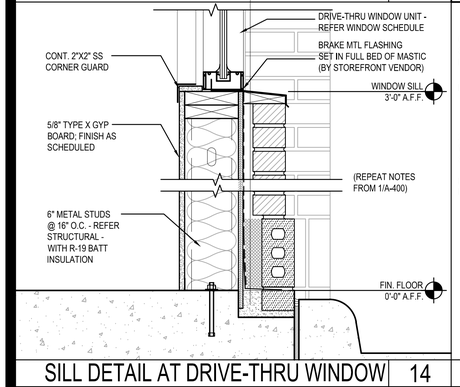

SILL DETAIL AT DRIVE-THRU WINDOW | 14

Scale= 1 1/2" = 1'-0" | A-400

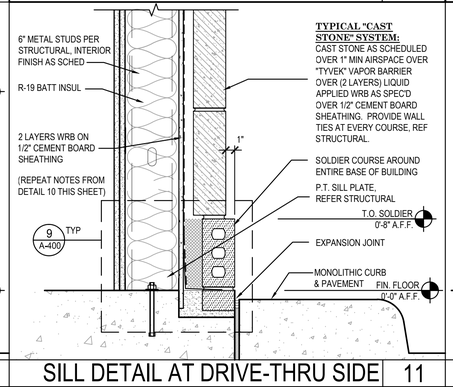

SILL DETAIL AT DRIVE-THRU SIDE | 11

Scale= 1 1/2" = 1'-0" | A-400

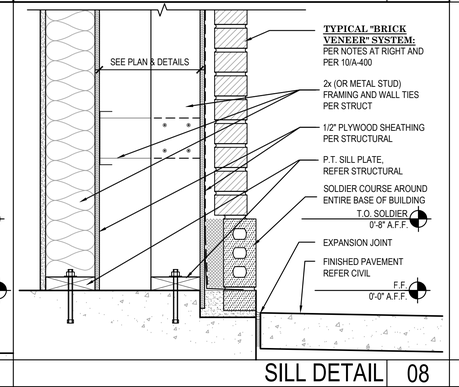

SILL DETAIL | 08

Scale= 1 1/2" = 1'-0" | A-400

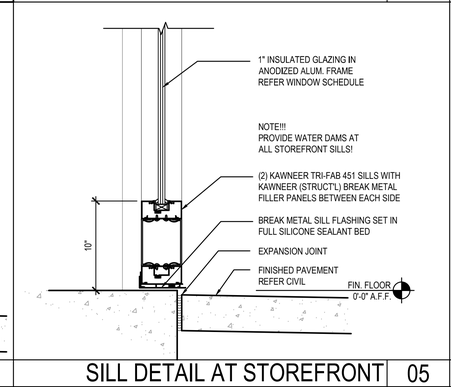

SILL DETAIL AT STOREFRONT | 05

Scale= 1 1/2" = 1'-0" | A-400

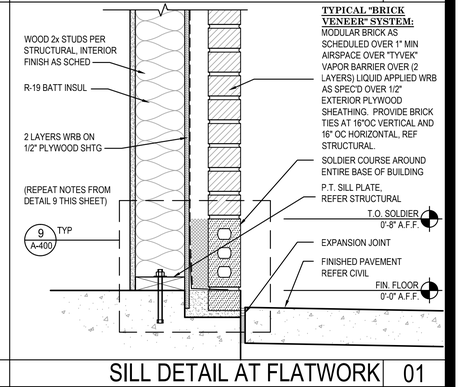

SILL DETAIL AT FLATWORK | 01

Scale= 1 1/2" = 1'-0" | A-400

PANDA EXPRESS, INC.
1683 Walnut Grove Ave.
Rosemead, California
91770
Telephone: 626.799.9898
Facsimile: 626.372.8288

All ideas, designs, arrangement and plans indicated or represented by this drawing are the property of Panda Express Inc. and were created for use on this specific project. None of these ideas, designs, arrangements or plans may be used by or disclosed to any person, firm, or corporation without the written permission of Panda Express Inc.

REVISIONS:

ISSUE DATE:

1st	ISSUE FOR PERMIT	12-22-17

DRAWN BY: RR

PANDA PROJECT #: S8-18-D5306

ARCH PROJECT #: 1706

RANDY REYNOLDS ARCHITECT
1702 MILDARE COURT ☐ THOMPSONS STATION, TN 37179
PHONE (615) 591-0675 ☐ FAX (866) 584-1225

RANDY L. REYNOLDS — REGISTERED ARCHITECT — 12/22/17 — No. 21944 — STATE OF TENNESSEE

PANDA EXPRESS

BERRY FARMS - 2430 Goose Creek Bypas - Lot 194

GOOSECREEK BYPASS at LEWISBURG PIKE

FRANKLIN, TN 37064

2200 TRUE WARM & WELCOME (DD3)

A-400

ARCHITECTURAL DETAILS