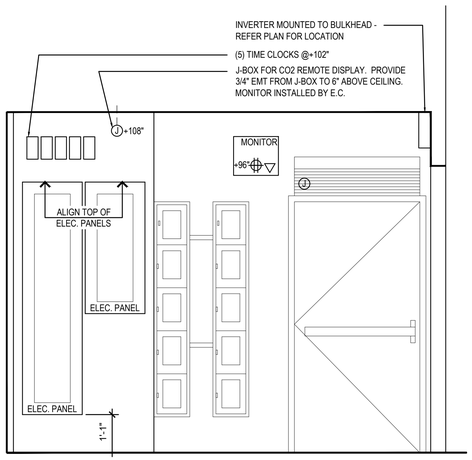

1 BOH REAR WALL ELEVATION 9 — NOT TO SCALE E-200

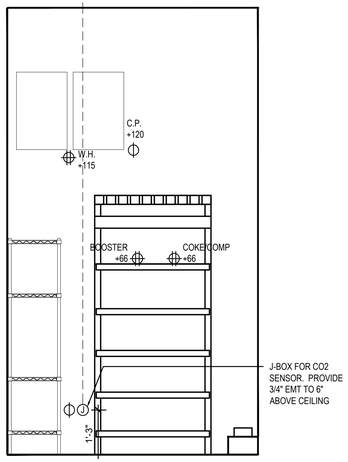

C02 ELEVATION 10 — NOT TO SCALE E-200

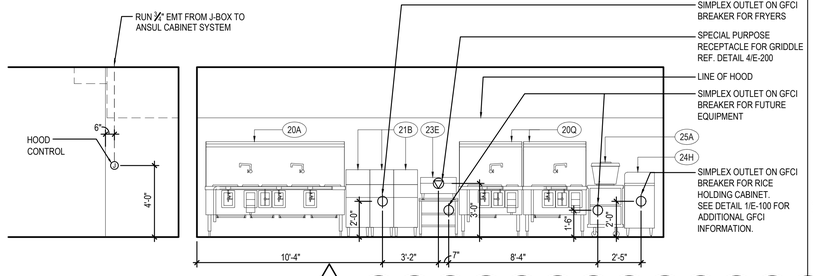

1 COOKLINE ELECTRICAL ELEVATIONS 6 — NOT TO SCALE E-200

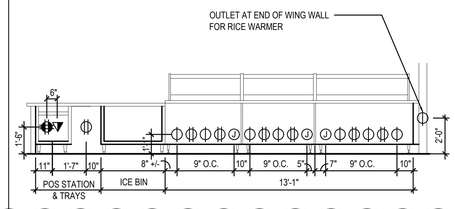

P.O.S. & SERVICE LINE ELEVATION 3 — NOT TO SCALE E-200

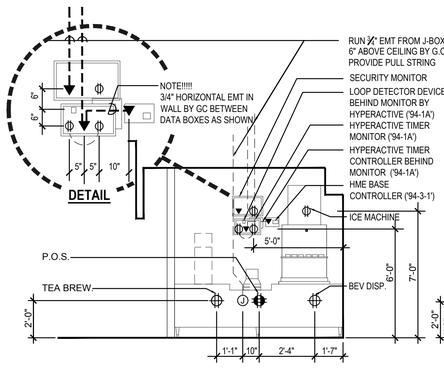

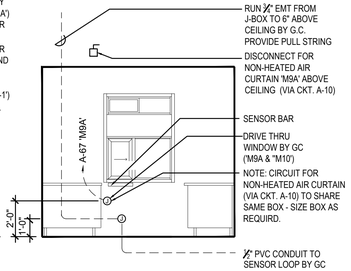

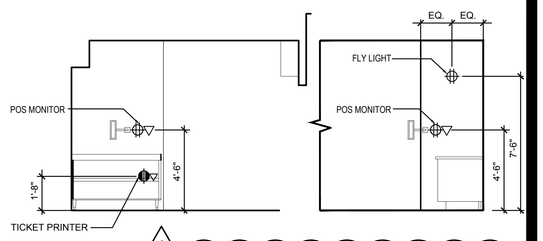

1 DRIVE-THRU ELEVATIONS 2 — Scale: approx. 1/4"=1'-0" E-200

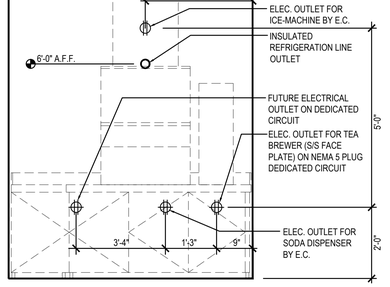

1 DRINK STATION ELEVATION 5 — NOT TO SCALE E-200

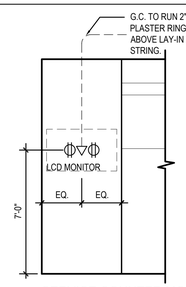

SERVICE COUNTER MONITOR

1 MONITOR ELEVATION 8 — NOT TO SCALE E-200

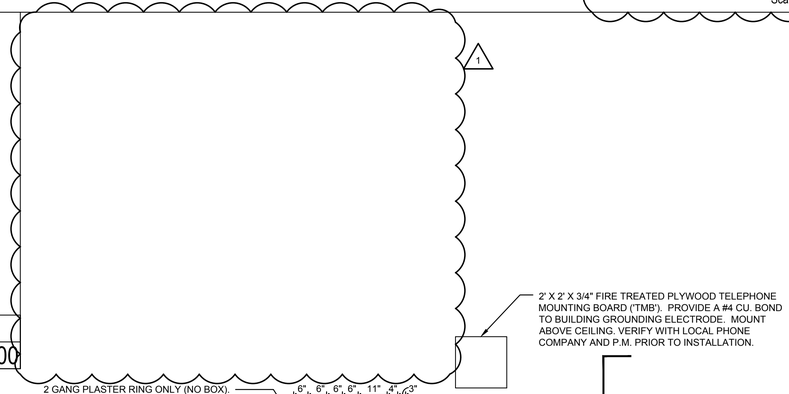

1 MANAGER'S STATION/SWTICH BANK ELEVATIONS 1 — NOT TO SCALE E-200

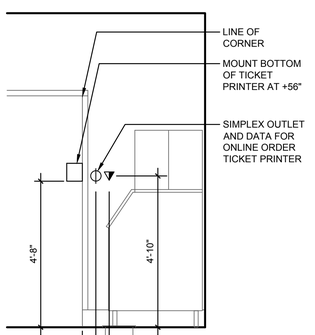

1 TICKET PRINTER ELEV. 7 — NOT TO SCALE E-200

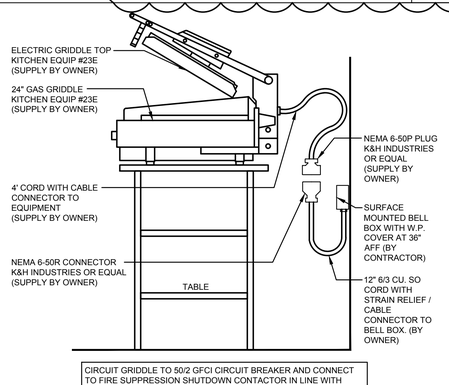

CIRCUIT GRIDDLE TO 50/2 GFCI CIRCUIT BREAKER AND CONNECT TO FIRE SUPPRESSION SHUTDOWN CONTACTOR IN LINE WITH GRIDDLE. REFER TO 13/E-400, FEED WITH (2) #6, (1) #10 GROUND, 3/4" CONDUIT.

GRIDDLE 23E 4 — NOT TO SCALE E-200

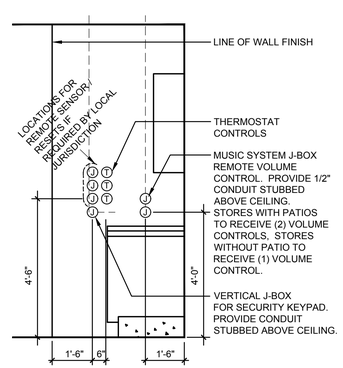

LEFT SIDE ELEVATION

PANDA EXPRESS, INC.
1683 Walnut Grove Ave.
Rosemead, California
91770
Telephone: 626.799.9898
Facsimile: 626.372.8288

All ideas, designs, arrangement and plans indicated or represented by this drawing are the property of Panda Express Inc. and were created for use on this specific project. None of these ideas, designs, arrangements or plans may be used by or disclosed to any person, firm, or corporation without the written permission of Panda Express Inc.

REVISIONS:

	CIVIL REVISION LDH	12-16-2021
1	DRIVE THRU UPDATE	01-14-2022

ISSUE DATE:

	PERMIT/BID ISSUE	09-20-2021

DRAWN BY: -

PANDA PROJECT #: - S8-21-D8118
PANDA STORE #: - D8118
ARCH PROJECT #: - 20185

James F. Turner Engineers, L.P.
Consulting Engineers
8340 Meadow Road, #160
Dallas, TX 75231
214.750.2900
DRAWN/DESIGN: JBJ/JBJ
QC/APPD: TNM/JFT
Job: #23236
JFTE LA CoA #4909

PANDA EXPRESS
TRUE WARM & WELCOME
911 N. SERVICE RD.
RUSTON, LA 71270

E-200

ELECTRICAL ELEVATIONS

PERMIT/BID SET

TRUE WARM & WELCOME 2300 R5