Lines drawn hereon in red ink define the boundaries of an existing natural watercourse, within which an easement is reserved to the Town of San Anselmo, to permit its entry thereon for the purpose of controlling any storm waters flowing therein.

MAP
OF
LINCOLN PARK
SAN ANSELMO CAL.

SCALE 60 FEET TO 1 INCH

The Board of Trustees of the Town of San Anselmo, State of California, at a regular meeting held on the 3rd day of July A.D. 1922, has examined the map hereto annexed, together with accompanying reports thereon of the Engineer and Assessor, and of the City Planning Commission of said Town; and the said Board of Trustees, by resolution duly passed at the meeting aforesaid, approves the said Map, and accepts the offer of dedication of the streets and avenues set forth thereon as public highways.

IN WITNESS WHEREOF, the said Board has caused this endorsement to be executed by its Chairman, and its seal to be hereto affixed.

Chairman, Board of Trustees.

ATTEST: Town Clerk.

KNOW ALL MEN BY THESE PRESENTS: We, the undersigned, being the only persons whose consent is necessary to pass a clear title to any of the land shown on the annexed map, hereby consent to the making and recording thereof, and we hereby offer the streets and avenues set forth thereon for dedication as public highways, for the use of the public forever.

August J. Lang

Mary A. Lang

STATE OF CALIFORNIA } ss.
COUNTY OF MARIN }

On this 3rd day of July A.D. 1922, before me, Sirinur W. Studley a Notary Public in and for the County of Marin, State of California, residing therein, duly commissioned and sworn, personally appeared AUGUST J. LANG and MARY A. LANG, both known to me to be the persons whose names are signed to the annexed and foregoing instrument, and acknowledged to me that they executed the same.

IN WITNESS WHEREOF, I have hereunto set my hand and affixed my official seal, the day and year in this certificate first above written.

Notary Public, in and for the County of Marin, State of California.

I, E.J. CONNELL, County Auditor of the County of Marin, State of California, hereby certify that there are no liens for unpaid State, County or other taxes, except for taxes not yet payable, against the property exhibited on the annexed map, nor against any part thereof.

Witness my hand and seal, this 2nd day of July A.D. 1922.

County Auditor.

I, B.A. GASTON, Town Marshall, and ex officio Tax Collector of the Town of San Anselmo, State of California, hereby certify that there are no liens for unpaid municipal or other taxes, except for taxes not yet payable, against the property exhibited on the annexed map, nor against any part thereof.

Dated at San Anselmo, California, this 6th day of July A.D. 1922.

Town Marshall.

I, ROB E. GRAHAM, Clerk of the Board of Supervisors of the County of Marin, State of California, hereby certify that a bond to secure the payment of any taxes which are now a lien upon the property exhibited on the annexed map, but not yet payable, has been filed with the said Board; the said bond and the surety thereon having been duly approved by said Board.

Witness my hand and the seal of the Board of Supervisors, this 10 day of July 1922.

County Clerk and ex officio Clerk of the Board of Supervisors.

I hereby certify that the map hereto annexed, consisting of One sheet, was drawn by my direction from my survey of the property.

J.C. Oglesby
Licensed Land Surveyor.

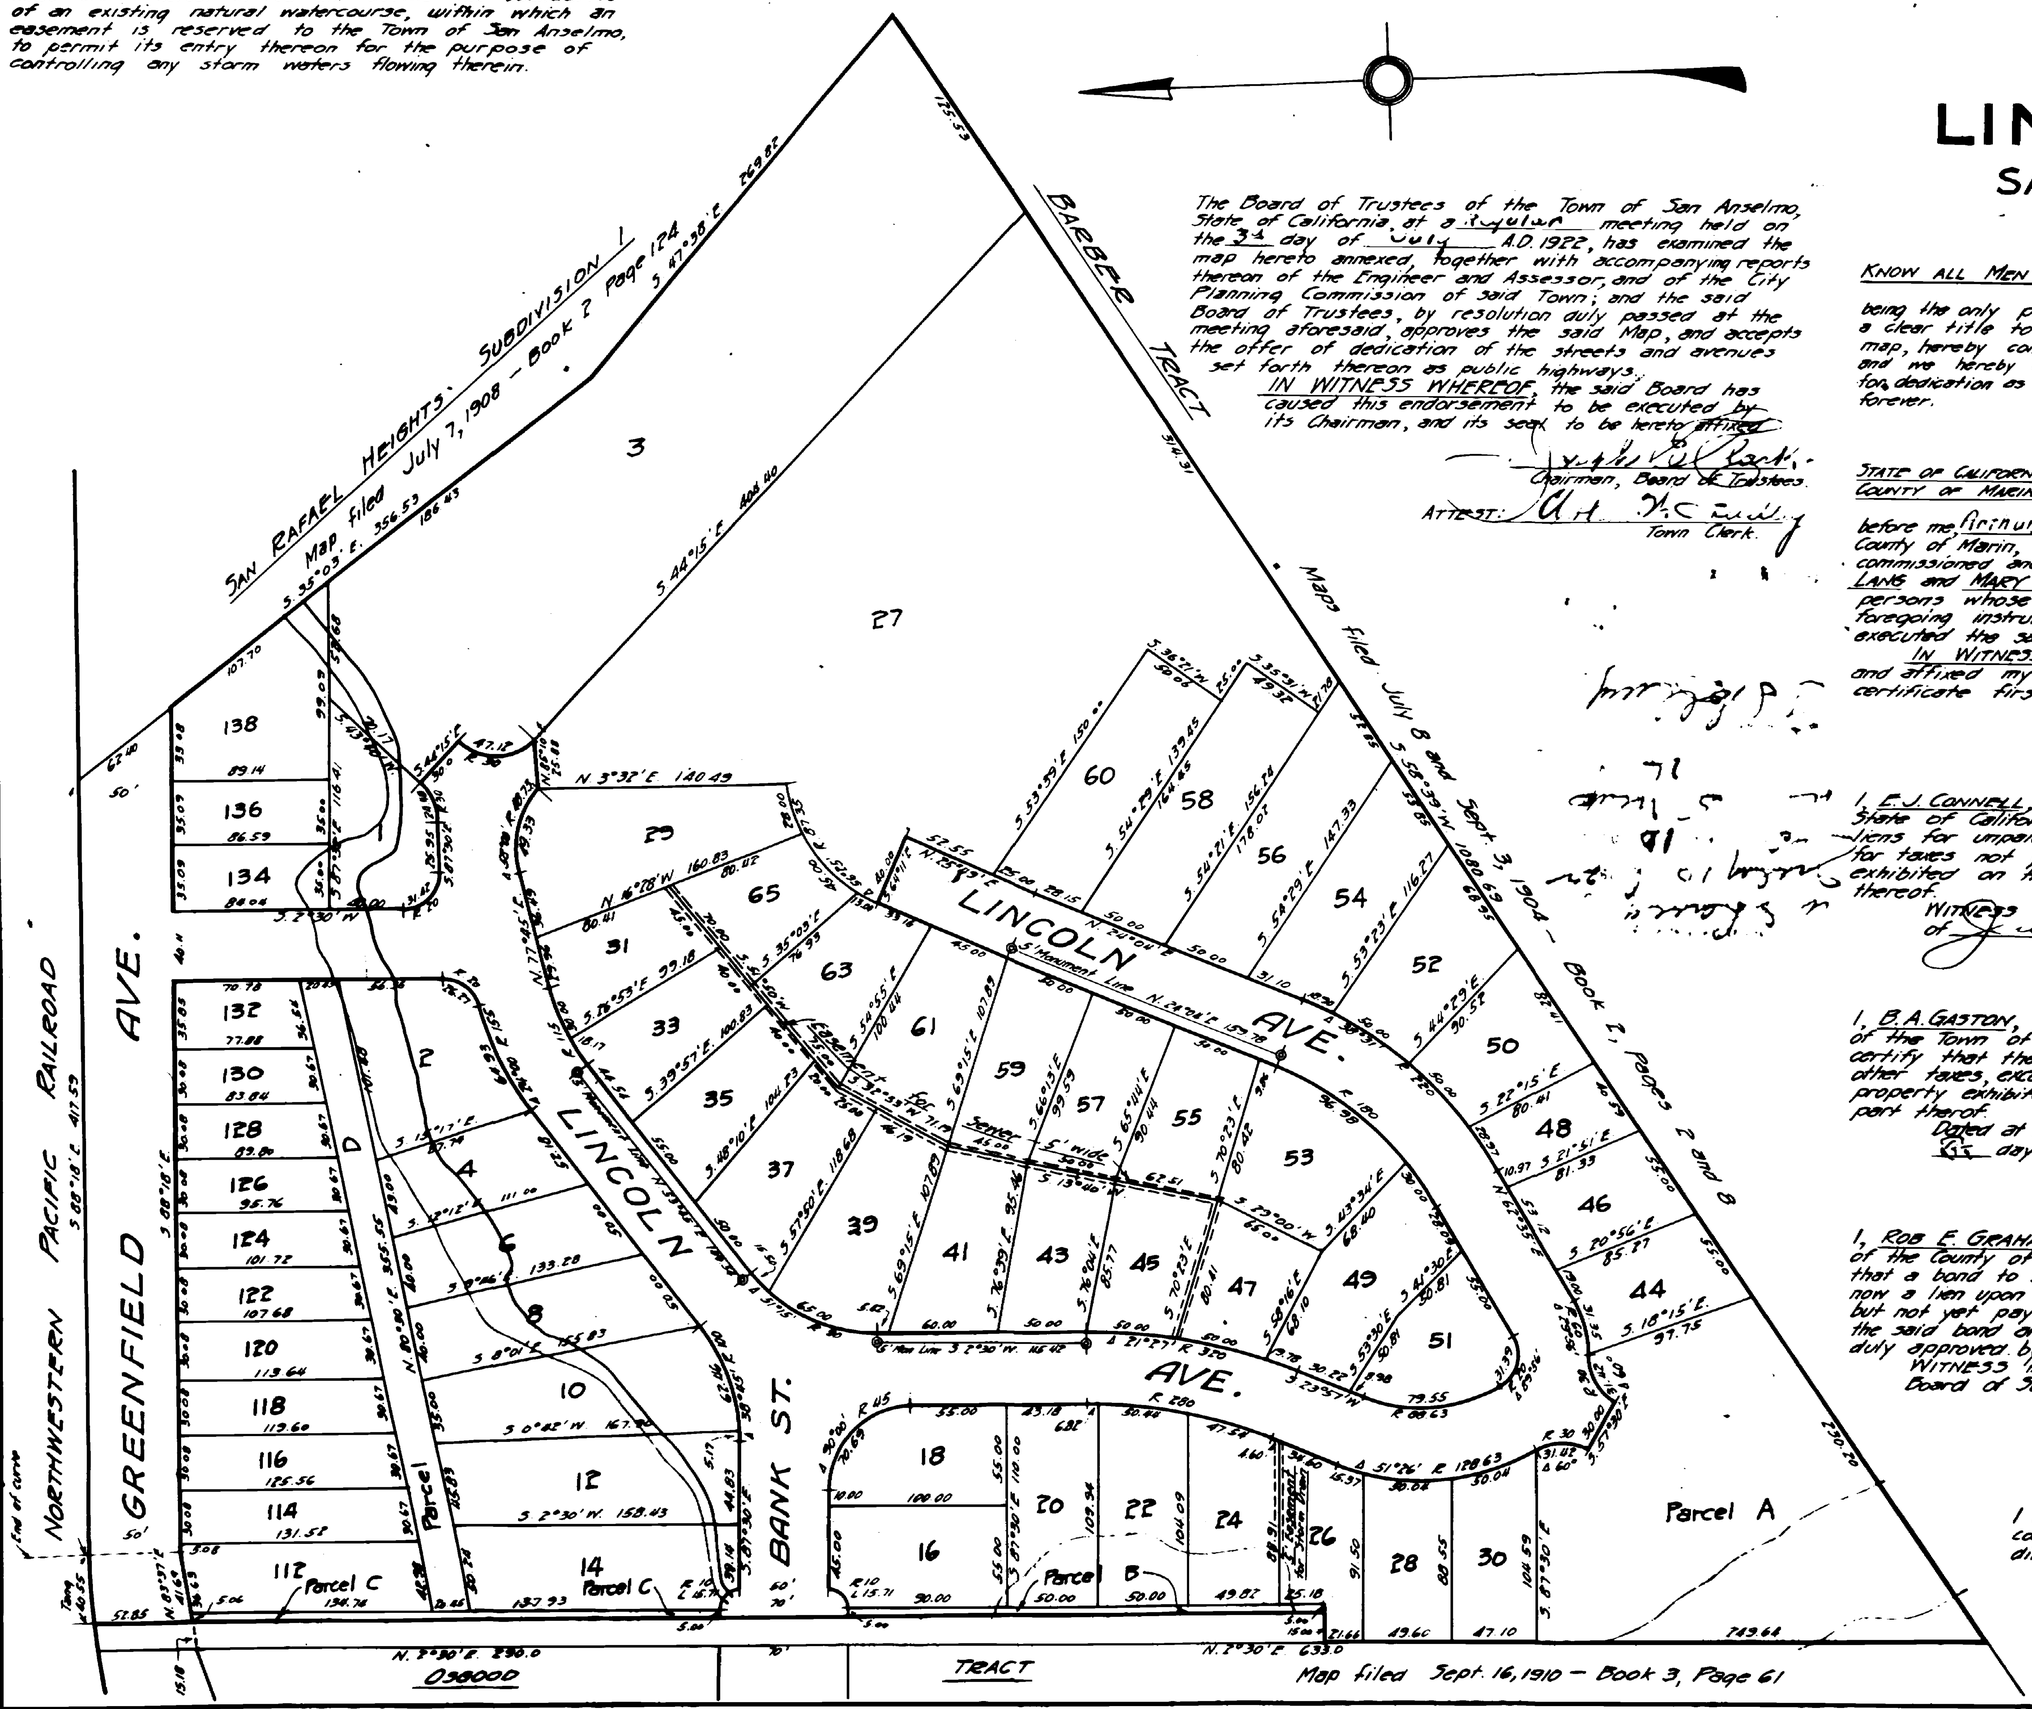

5-16