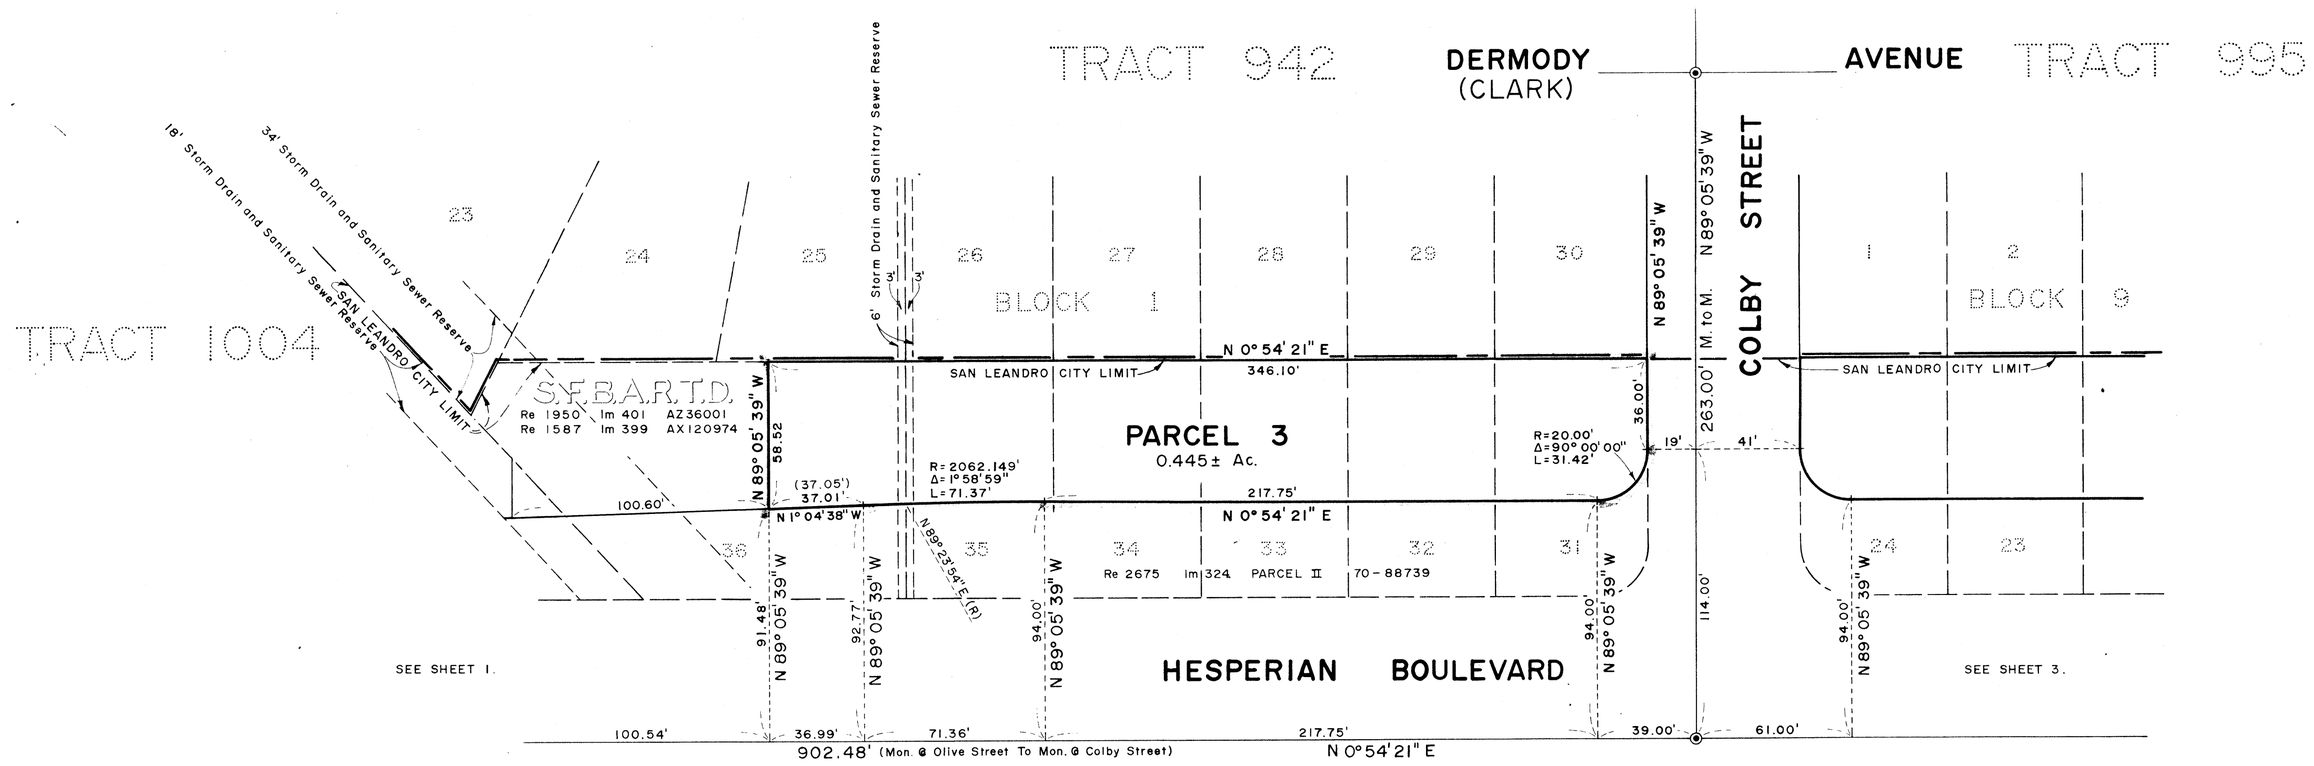

✶ USE WITH CAUTION ✶
THIS IS A PUBLIC WORKS DEPARTMENT WORKING COPY OF AN OFFICIAL MAP ON FILE IN THE OFFICE OF THE COUNTY RECORDER, COUNTY OF ALAMEDA. OFFICE INFORMATION OR CALCULATIONS MAY HAVE BEEN ADDED HEREON.

23C 97D

PARCEL MAP 1393

CITY OF SAN LEANDRO
COUNTY OF ALAMEDA, CALIFORNIA

OWNER: COUNTY OF ALAMEDA

RE 3782 IM 728, 74-125284 RE 3782 IM 726, 74-125283
RE 3782 IM 724, 74-125282 RE 3592 IM 772, 74-6728
RE 3782 IM 722, 74-125281

BY THE
COUNTY OF ALAMEDA PUBLIC WORKS AGENCY

SCALE: 1" = 40' OCTOBER 1974 SHEET 2 OF 4 SHEETS

NOTE:
CONCRETE MONUMENTS USED FOR CONTROL ARE INDICATED THUS: ◉
DEED DISTANCES AND BEARINGS OF Re 2675 Im 324, 70-88739 ARE INDICATED THUS: (37.05)

BASIS OF BEARING: THE LINE OF HESPERIAN BOULEVARD BETWEEN THE MONUMENTS AT DREW STREET AND COLBY STREET BEING TAKEN AS N 0° 54' 21" E. SEE SHEET 3.

FILED 11-25-74 84/78 84/78